


Town of Lovettsville
Grant Requests Project Map
Church Street
West Broad Way and North Berlin Turnpike Intersection Improvements
North Berlin Turnpike Shared Use Path
South Loudoun Street Sidewalk
Broad Way
Berlin Turnpike
Berlin Turnpike
North Berlin Pedestrian Improvements
East Broad Way Sidewalk Improvements
Loudoun Street
Broad Way
N

Loudoun County FY 2026-2031 CIP Funding Request	Request	Town/ Grant Funding Awarded or Pending	Total Project Cost	CIP Funding as % of Total Cost
N Berlin Ped Improvements - Broad Way to Lovett Dr LOCAL MATCH	$ 542,000	$ 2,169,774	$ 2,711,774	20%
S Loudoun Sidewalk- LOCAL MATCH/ UNFUNDED BALANCE	$ 229,000	$ 878,280	$ 1,107,280	21%
E Broad Way Sidewalk - LOCAL MATCH/ UNFUNDED BALANCE	$ 207,000	$ 186,899	$ 393,899	53%
W Broad Way/ Berlin Intersection- LOCAL MATCH/ UNFUNDED BALANCE	$ 533,000	$ 2,640,000	$ 3,173,000	17%
N Berlin Tpk Shared Use Path- LOCAL MATCH	$ 500,000	$ 4,796,980	$ 5,296,980	9%
Subtotal FY 2026-2031 CIP Funding Request	**$ 2,011,000**	**$ 10,671,933**	**$ 12,682,933**	**16%**

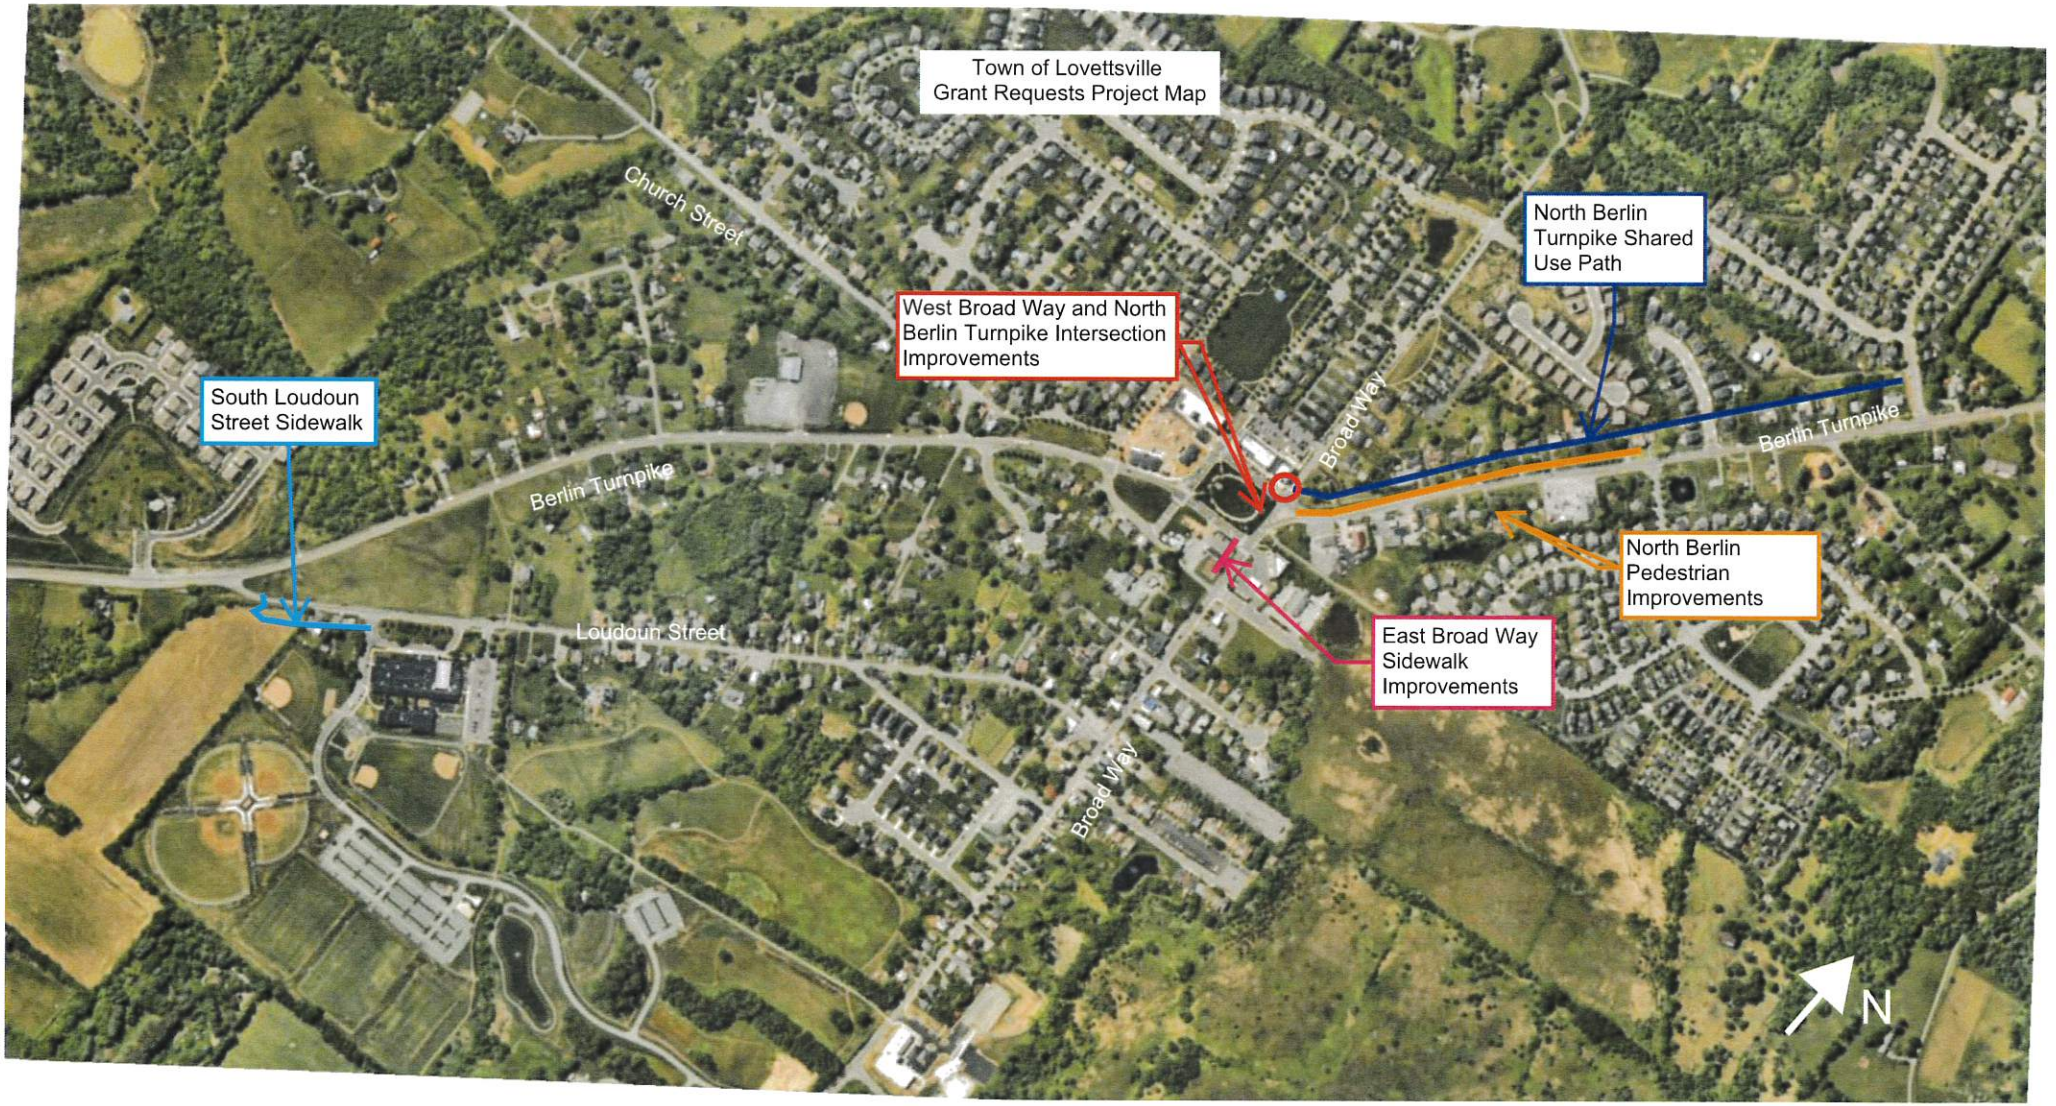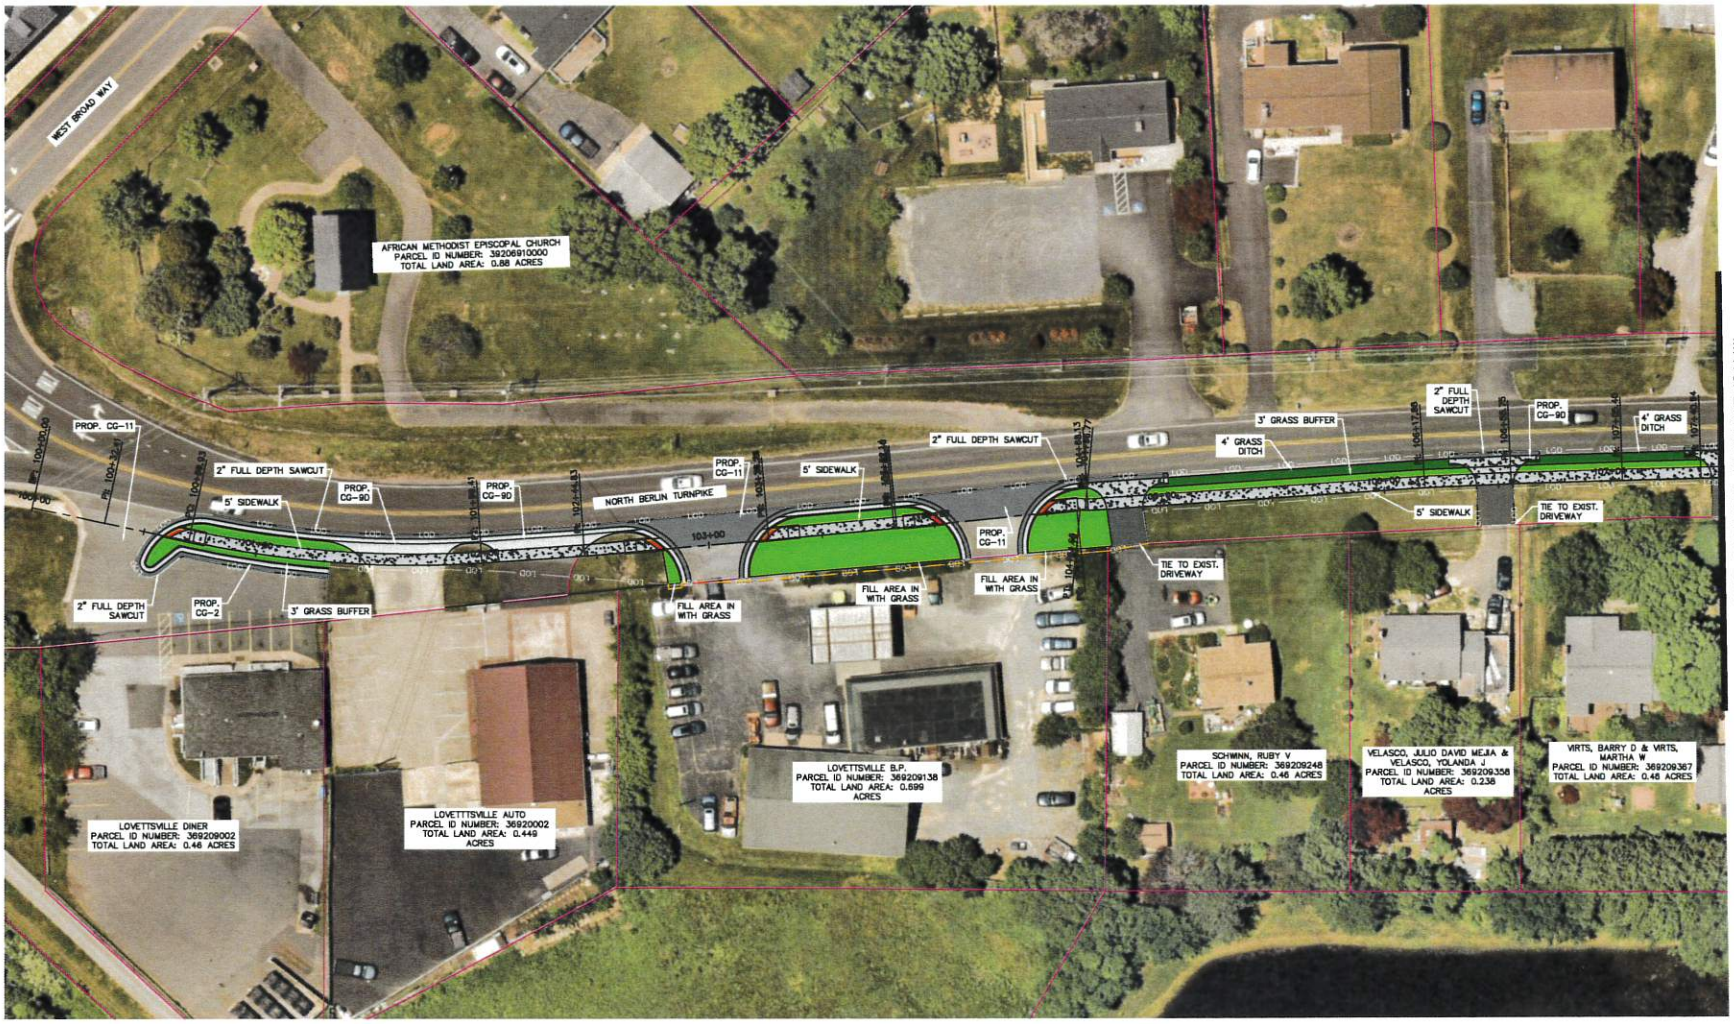

MATCHLINE STA 107+50: SEE SHEET 3

DRAFT

THIS CONCEPTUAL PLAN WAS PRODUCED FOR DISCUSSION PURPOSES ONLY.

- PROP FULL DEPTH PVMT
- PROP CONC SIDEWALK, MEDIANS, AND ISLANDS
- PROP GRADING
- PROP SHARED USE PATH
- PROP MILL AND OVERLAY
- PROP CURB & GUTTER
- PROP RETAINING WALL
- PROP STORM DRAIN
- PROP PERM. EASEMENT
- PROP ROW
- PROP TEMP. ESMT.
- PROP DRAINAGE STRUCTURE
- EXIST ROW
- EXIST CURB/EDGE OF PAVEMENT
- FEMA 100-YR FLOODPLAIN
- PREDICTED WETLANDS
- EXISTING UTILITY
- EXISTING SIGN

NORTH BERLIN TURNPIKE SIDEWALK

JULY 11, 2024

GRAPHIC SCALE IN FEET
0 12.5 25 50

NORTH

Lovettsville Virginia

Kimley»Horn

SHEET NUMBER
2

This document, together with the concepts and designs presented herein, as an instrument of service, is intended only for the specific purpose and client for which it was prepared. Reuse of and improper reliance on this document without written authorization and adaptation by Kimley-Horn and Associates, Inc. shall be without liability to Kimley-Horn and Associates, Inc.



DRAFT

THIS CONCEPTUAL PLAN WAS PRODUCED FOR DISCUSSION PURPOSES ONLY.

- PROP FULL DEPTH PVMT
- PROP CONC SIDEWALK, MEDIANS, AND ISLANDS
- PROP GRADING
- PROP SHARED USE PATH
- PROP MILL AND OVERLAY
- PROP CURB & GUTTER
- PROP RETAINING WALL
- PROP STORM DRAIN
- PROP PERM. EASEMENT
- PROP ROW
- PROP TEMP. ESMT.
- PROP DRAINAGE STRUCTURE
- EXIST ROW
- EXIST CURB/EDGE OF PAVEMENT
- FEMA 100-YR FLOODPLAIN
- PREDICTED WETLANDS
- EXISTING UTILITY
- EXISTING SIGN

NORTH BERLIN TURNPIKE SIDEWALK

JULY 11, 2024


GRAPHIC SCALE IN FEET
0 12.5 25 50

NORTH

Kimley»Horn

SHEET NUMBER
3

This document, together with the concepts and designs presented herein, as an instrument of service, is intended only for the specific purpose and client for which it was prepared. Reuse of and improper reliance on this document without written authorization and adaptation by Kimley-Horn and Associates, Inc. shall be without liability to Kimley-Horn and Associates, Inc.

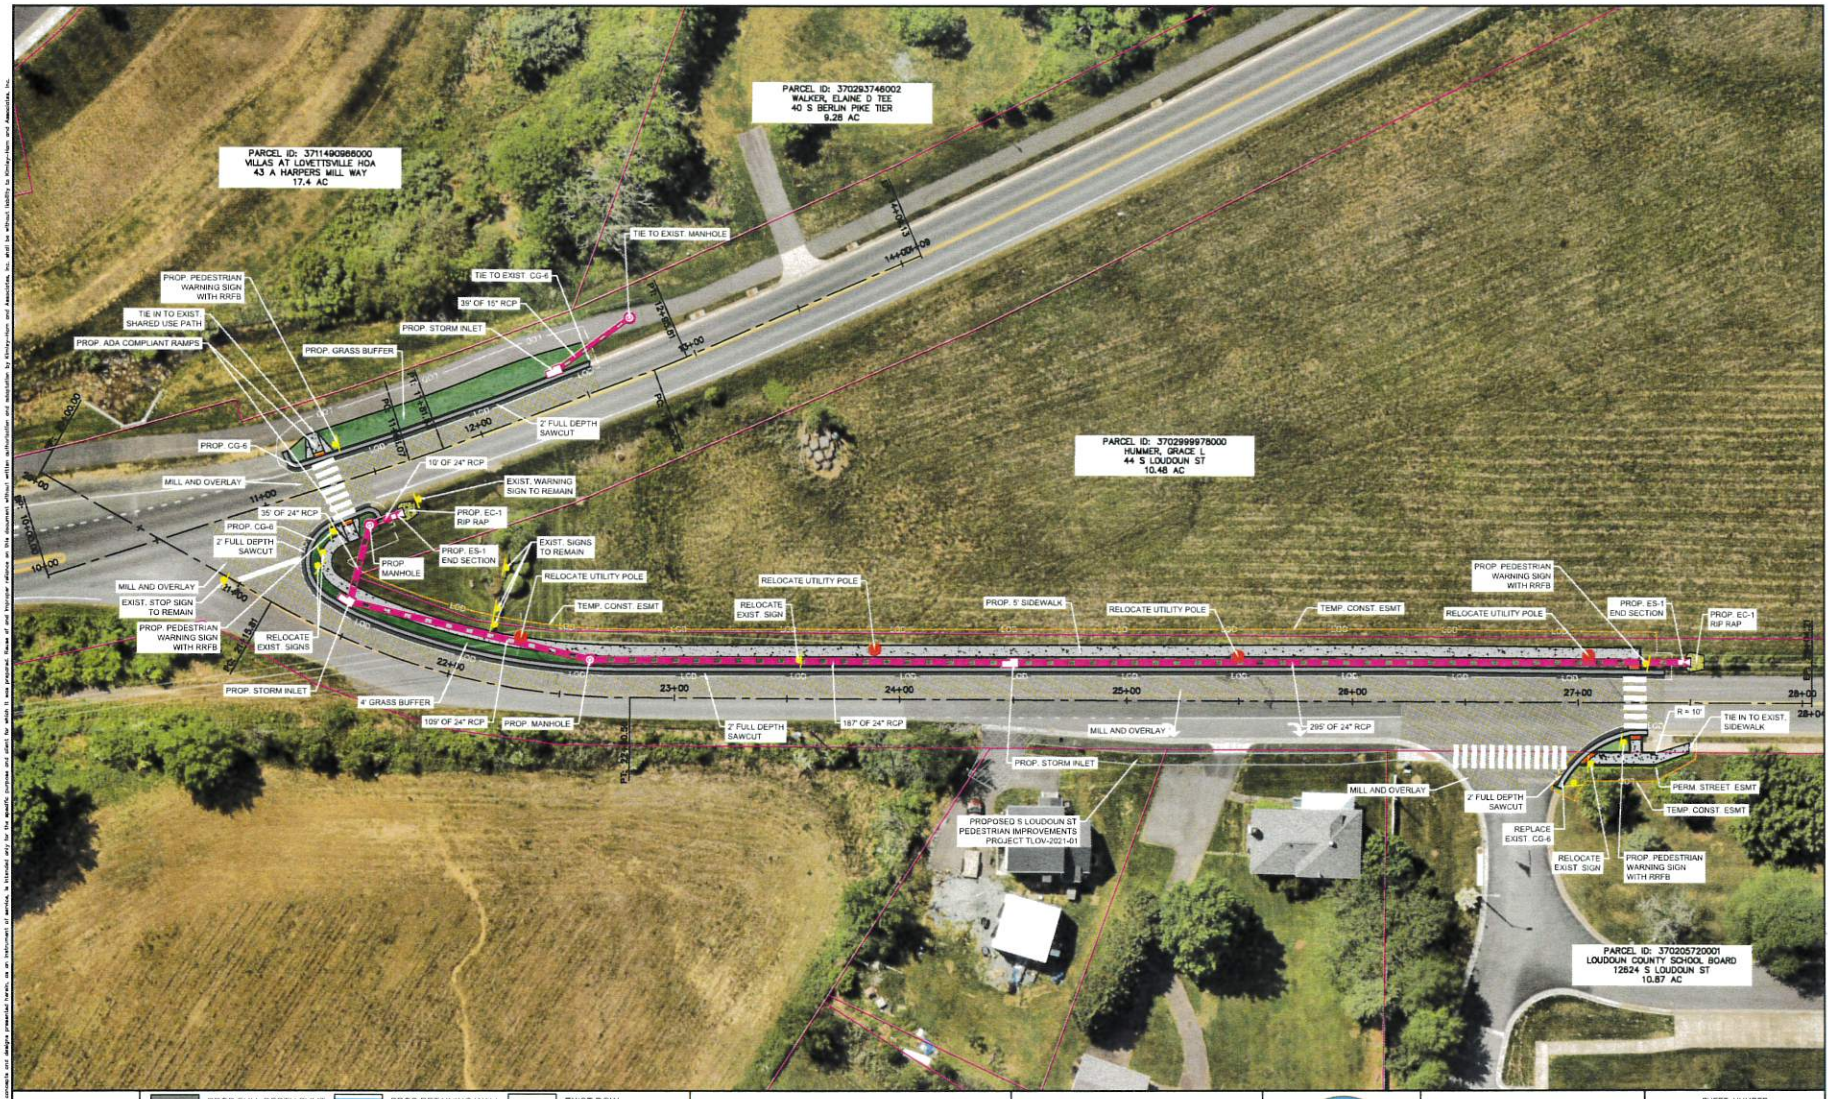

DRAFT

THIS CONCEPTUAL PLAN WAS PRODUCED FOR DISCUSSION PURPOSES ONLY.

PROP FULL DEPTH PVMT
PROP CONC SIDEWALK, MEDIANS, AND ISLANDS
PROP GRADING
PROP SHARED USE PATH
PROP MILL AND OVERLAY
PROP CURB & GUTTER
PROP RETAINING WALL
PROP STORM DRAIN
PROP PERM. EASEMENT
PROP ROW
PROP TEMP. ESMT.
PROP DRAINAGE STRUCTURE
EXIST ROW
EXIST CURB/EDGE OF PAVEMENT
FEMA 100-YR FLOODPLAIN
PREDICTED WETLANDS
EXISTING UTILITY
EXISTING SIGN

THE TOWN OF LOVETTSVILLE SOUTH BERLIN TURNPIKE TO SOUTH LOUDOUN STREET SIDEWALK

JUNE 29, 2023


GRAPHIC SCALE IN FEET
0 12.5 25 50

NORTH

Kimley»Horn

SHEET NUMBER
2

This document, together with the concepts and designs presented herein, as an instrument of service, is intended only for the specific purpose and client for which it was prepared. Reuse of and improper reliance on this document without written authorization and adaptation by Kimley-Horn and Associates, Inc. shall be without liability to Kimley-Horn and Associates, Inc.

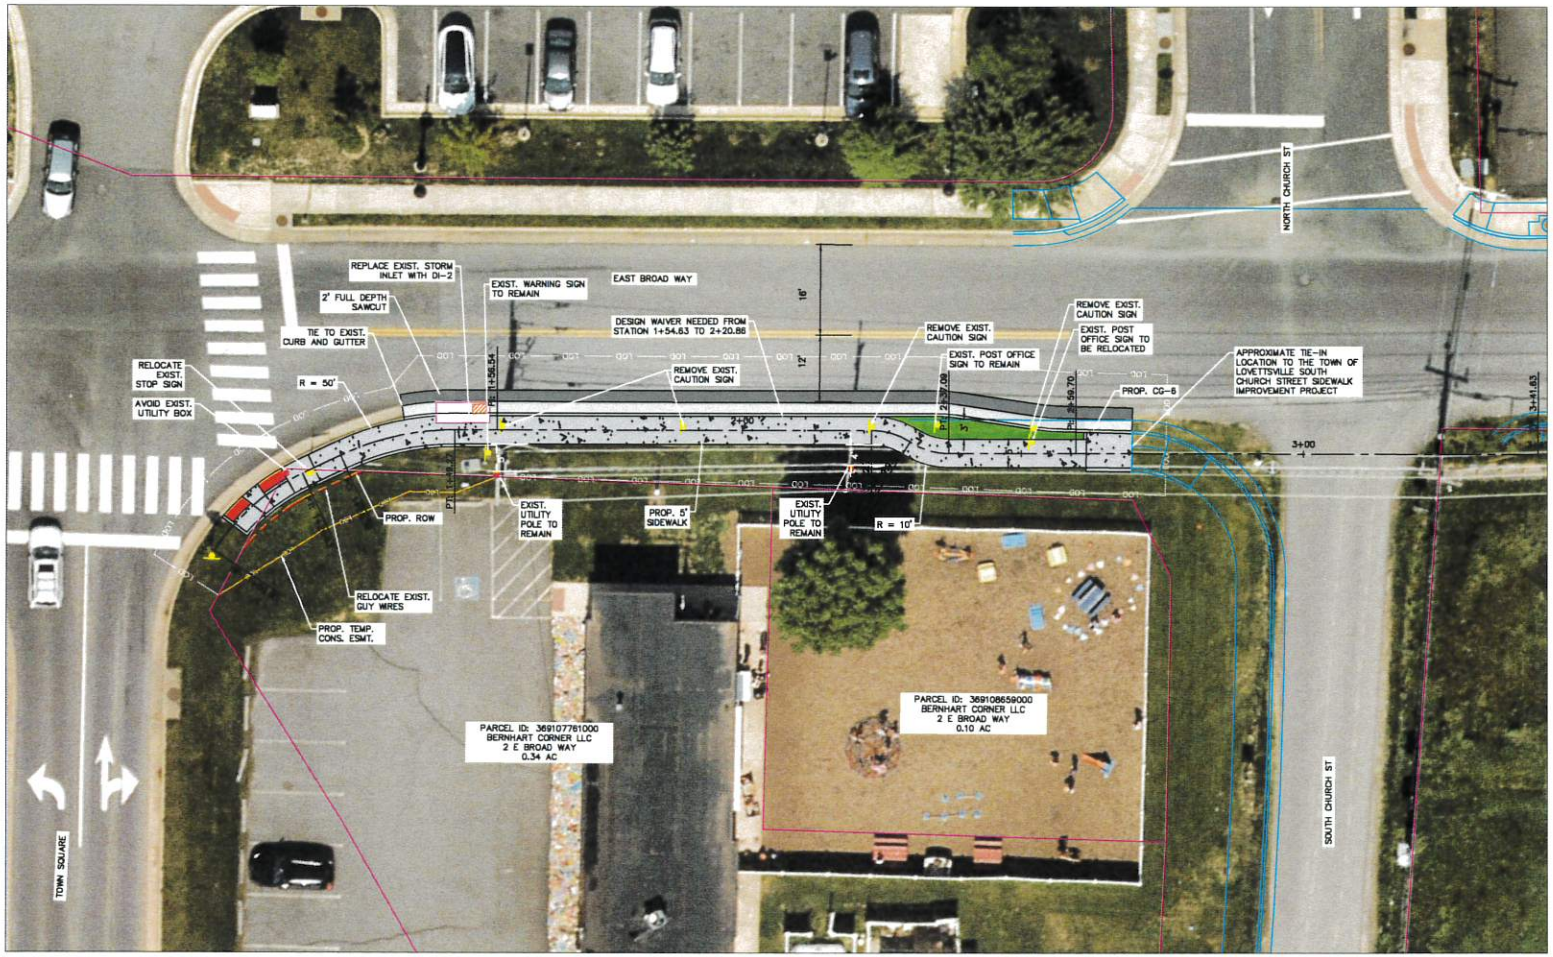

DRAFT

THIS CONCEPTUAL PLAN WAS PRODUCED FOR DISCUSSION PURPOSES ONLY.

- PROP FULL DEPTH PVMT
- PROP CONC SIDEWALK, MEDIANS, AND ISLANDS
- PROP GRADING
- PROP SHARED USE PATH
- PROP MILL AND OVERLAY
- PROP CURB & GUTTER
- PROP RETAINING WALL
- PROP STORM DRAIN
- PROP PERM. EASEMENT
- PROP ROW
- PROP TEMP. ESMT.
- PROP DRAINAGE STRUCTURE
- EXIST ROW
- EXIST CURB/EDGE OF PAVEMENT
- FEMA 100-YR FLOODPLAIN
- PREDICTED WETLANDS
- EXISTING UTILITY
- EXISTING SIGN

THE TOWN OF LOVETTSVILLE EAST BROAD WAY SIDEWALK

AUGUST 28, 2023

GRAPHIC SCALE IN FEET
0 5 10 20


NORTH

Kimley»Horn

SHEET NUMBER
2

This document, together with the concepts and designs presented herein, as an instrument of service, is intended only for the specific purpose and client for which it was prepared. Reuse of and improper reliance on this document without written authorization and adaptation by Kimley-Horn and Associates, Inc. shall be without liability to Kimley-Horn and Associates, Inc.

MATCHLINE: SEE SHEET 3

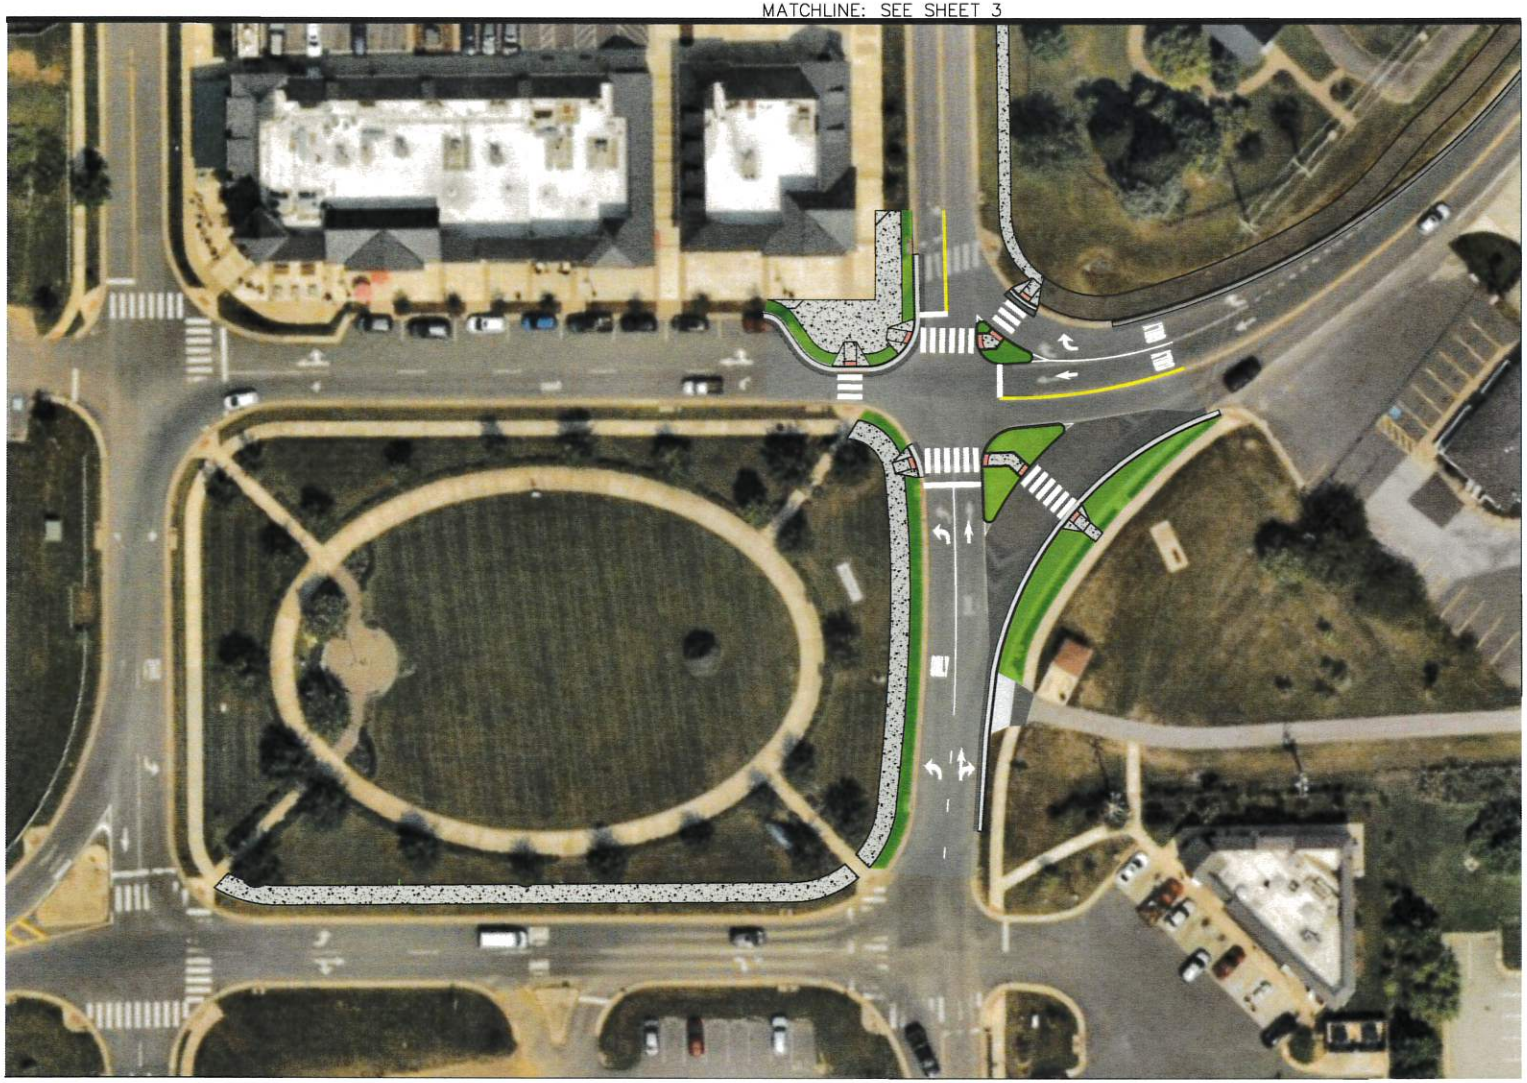

DRAFT

THIS CONCEPTUAL PLAN WAS PRODUCED FOR DISCUSSION PURPOSES ONLY.

- PROP FULL DEPTH PVMT
- PROP CONC SIDEWALK, MEDIANS, AND ISLANDS
- PROP GRADING
- PROP SHARED USE PATH
- PROP MILL AND OVERLAY
- PROP CURB & GUTTER
- PROP RETAINING WALL
- PROP STORM DRAIN
- PROP PERM. EASEMENT
- PROP ROW
- PROP TEMP. ESMT.
- PROP DRAINAGE STRUCTURE
- EXIST ROW
- EXIST CURB/EDGE OF PAVEMENT
- FEMA 100-YR FLOODPLAIN
- PREDICTED WETLANDS
- EXISTING UTILITY
- EXISTING SIGN

WEST BROAD WAY AND NORTH BERLIN TURNPIKE INTERSECTION IMPROVEMENTS

JULY 26, 2022

GRAPHIC SCALE IN FEET
0 12.5 25 50


NORTH

Kimley»Horn

SHEET NUMBER

2

This document, together with the concepts and designs presented herein, as an instrument of service, is intended only for the specific purpose and client for which it was prepared. Reuse of and improper reliance on this document without written authorization and adaptation by Kimley-Horn and Associates, Inc. shall be without liability to Kimley-Horn and Associates, Inc.

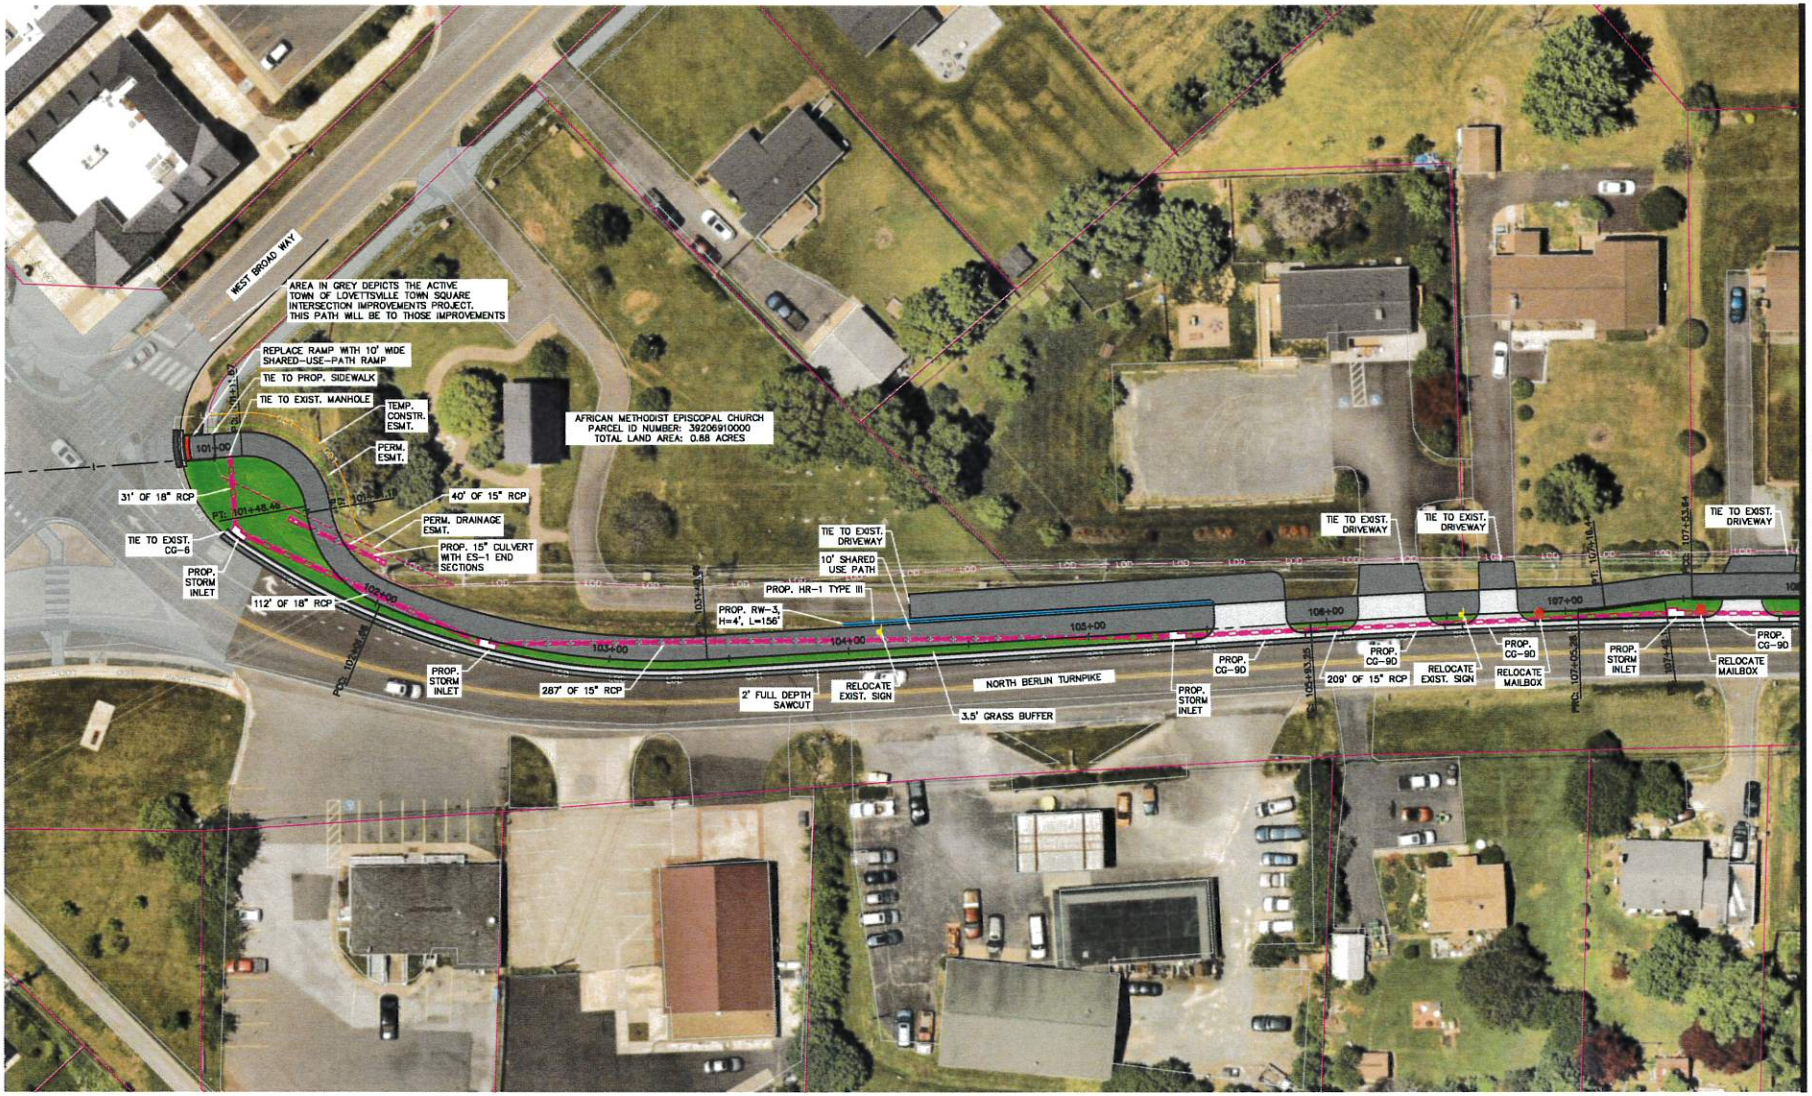

DRAFT

THIS CONCEPTUAL PLAN WAS PRODUCED FOR DISCUSSION PURPOSES ONLY.

PROP FULL DEPTH PVMT
PROP CONC SIDEWALK, MEDIANS, AND ISLANDS
PROP GRADING
PROP SHARED USE PATH
PROP MILL AND OVERLAY
PROP CURB & GUTTER
PROP RETAINING WALL
PROP STORM DRAIN
PROP PERM. EASEMENT
PROP ROW
PROP TEMP. ESMT.
PROP DRAINAGE STRUCTURE
EXIST ROW
EXIST CURB/EDGE OF PAVEMENT
FEMA 100-YR FLOODPLAIN
PREDICTED WETLANDS
EXISTING UTILITY
EXISTING SIGN

NORTH BERLIN TURNPIKE SHARED USE PATH

JUNE 29th, 2023

GRAPHIC SCALE IN FEET
0 12.5 25 50

NORTH

Kimley»Horn

SHEET NUMBER
2

This document, together with the concepts and designs presented herein, as an instrument of service, is intended only for the specific purpose and client for which it was prepared. Reuse of and improper reliance on this document without written authorization and adaptation by Kimley-Horn and Associates, Inc. shall be without liability to Kimley-Horn and Associates, Inc.



DRAFT

THIS CONCEPTUAL PLAN WAS PRODUCED FOR DISCUSSION PURPOSES ONLY.

PROP FULL DEPTH PVMT
PROP CONC SIDEWALK, MEDIANS, AND ISLANDS
PROP GRADING
PROP SHARED USE PATH
PROP MILL AND OVERLAY
PROP CURB & GUTTER
PROP RETAINING WALL
PROP STORM DRAIN
PROP PERM. EASEMENT
PROP ROW
PROP TEMP. ESMT.
PROP DRAINAGE STRUCTURE
EXIST ROW
EXIST CURB/EDGE OF PAVEMENT
FEMA 100-YR FLOODPLAIN
PREDICTED WETLANDS
EXISTING UTILITY
EXISTING SIGN

NORTH BERLIN TURNPIKE SHARED USE PATH

JUNE 29th, 2023


GRAPHIC SCALE IN FEET
0 12.5 25 50

NORTH

Kimley»Horn

SHEET NUMBER
3

This document, together with the concepts and designs presented herein, as an instrument of service, is intended only for the specific purpose and client for which it was prepared. Reuse of and improper reliance on this document without written authorization and adaptation by Kimley-Horn and Associates, Inc. shall be without liability to Kimley-Horn and Associates, Inc.

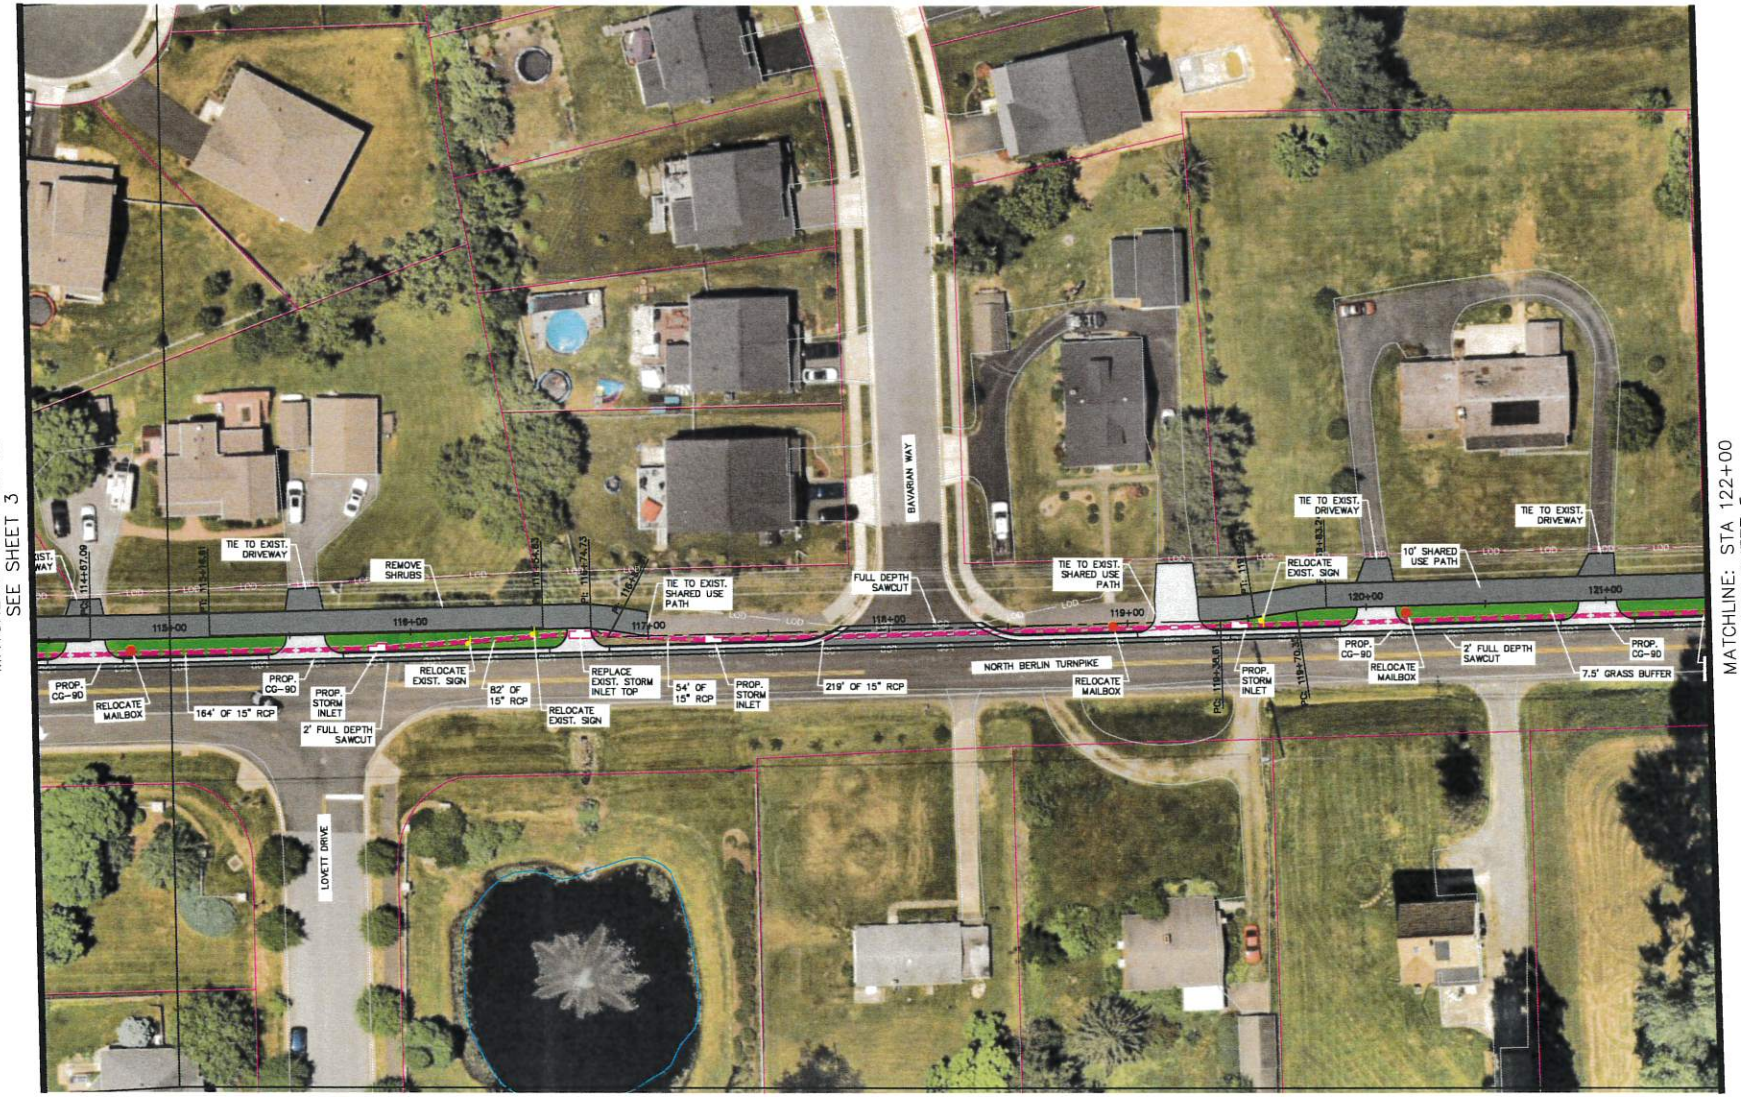

DRAFT

THIS CONCEPTUAL PLAN WAS PRODUCED FOR DISCUSSION PURPOSES ONLY.

- PROP FULL DEPTH PVMT
- PROP CONC SIDEWALK, MEDIANS, AND ISLANDS
- PROP GRADING
- PROP SHARED USE PATH
- PROP MILL AND OVERLAY
- PROP CURB & GUTTER
- PROP RETAINING WALL
- PROP STORM DRAIN
- PROP PERM. EASEMENT
- PROP ROW
- PROP TEMP. ESMT.
- PROP DRAINAGE STRUCTURE
- EXIST ROW
- EXIST CURB/EDGE OF PAVEMENT
- FEMA 100-YR FLOODPLAIN
- PREDICTED WETLANDS
- EXISTING UTILITY
- EXISTING SIGN

NORTH BERLIN TURNPIKE SHARED USE PATH

JUNE 29th, 2023

GRAPHIC SCALE IN FEET
0 12.5 25 50

NORTH

Lovettsville Virginia

Kimley»Horn

SHEET NUMBER
4

This document, together with the concepts and designs presented herein, as an instrument of service, is intended only for the specific purpose and client for which it was prepared. Reuse of and improper reliance on this document without written authorization and adaptation by Kimley-Horn and Associates, Inc. shall be without liability to Kimley-Horn and Associates, Inc.



DRAFT

THIS CONCEPTUAL PLAN WAS PRODUCED FOR DISCUSSION PURPOSES ONLY.

- PROP FULL DEPTH PVMT
- PROP CONC SIDEWALK, MEDIANS, AND ISLANDS
- PROP GRADING
- PROP SHARED USE PATH
- PROP MILL AND OVERLAY
- PROP CURB & GUTTER
- PROP RETAINING WALL
- PROP STORM DRAIN
- PROP PERM. EASEMENT
- PROP ROW
- PROP TEMP. ESMT.
- PROP DRAINAGE STRUCTURE
- EXIST ROW
- EXIST CURB/EDGE OF PAVEMENT
- FEMA 100-YR FLOODPLAIN
- PREDICTED WETLANDS
- EXISTING UTILITY
- EXISTING SIGN

NORTH BERLIN TURNPIKE SHARED USE PATH

JUNE 29th, 2023

GRAPHIC SCALE IN FEET
0 12.5 25 50

NORTH

Lovettsville Virginia

Kimley»Horn

SHEET NUMBER
5

This document, together with the concepts and designs presented herein, as an instrument of service, is intended only for the specific purpose and client for which it was prepared. Reuse of and improper reliance on this document without written authorization and adaptation by Kimley-Horn and Associates, Inc. shall be without liability to Kimley-Horn and Associates, Inc.